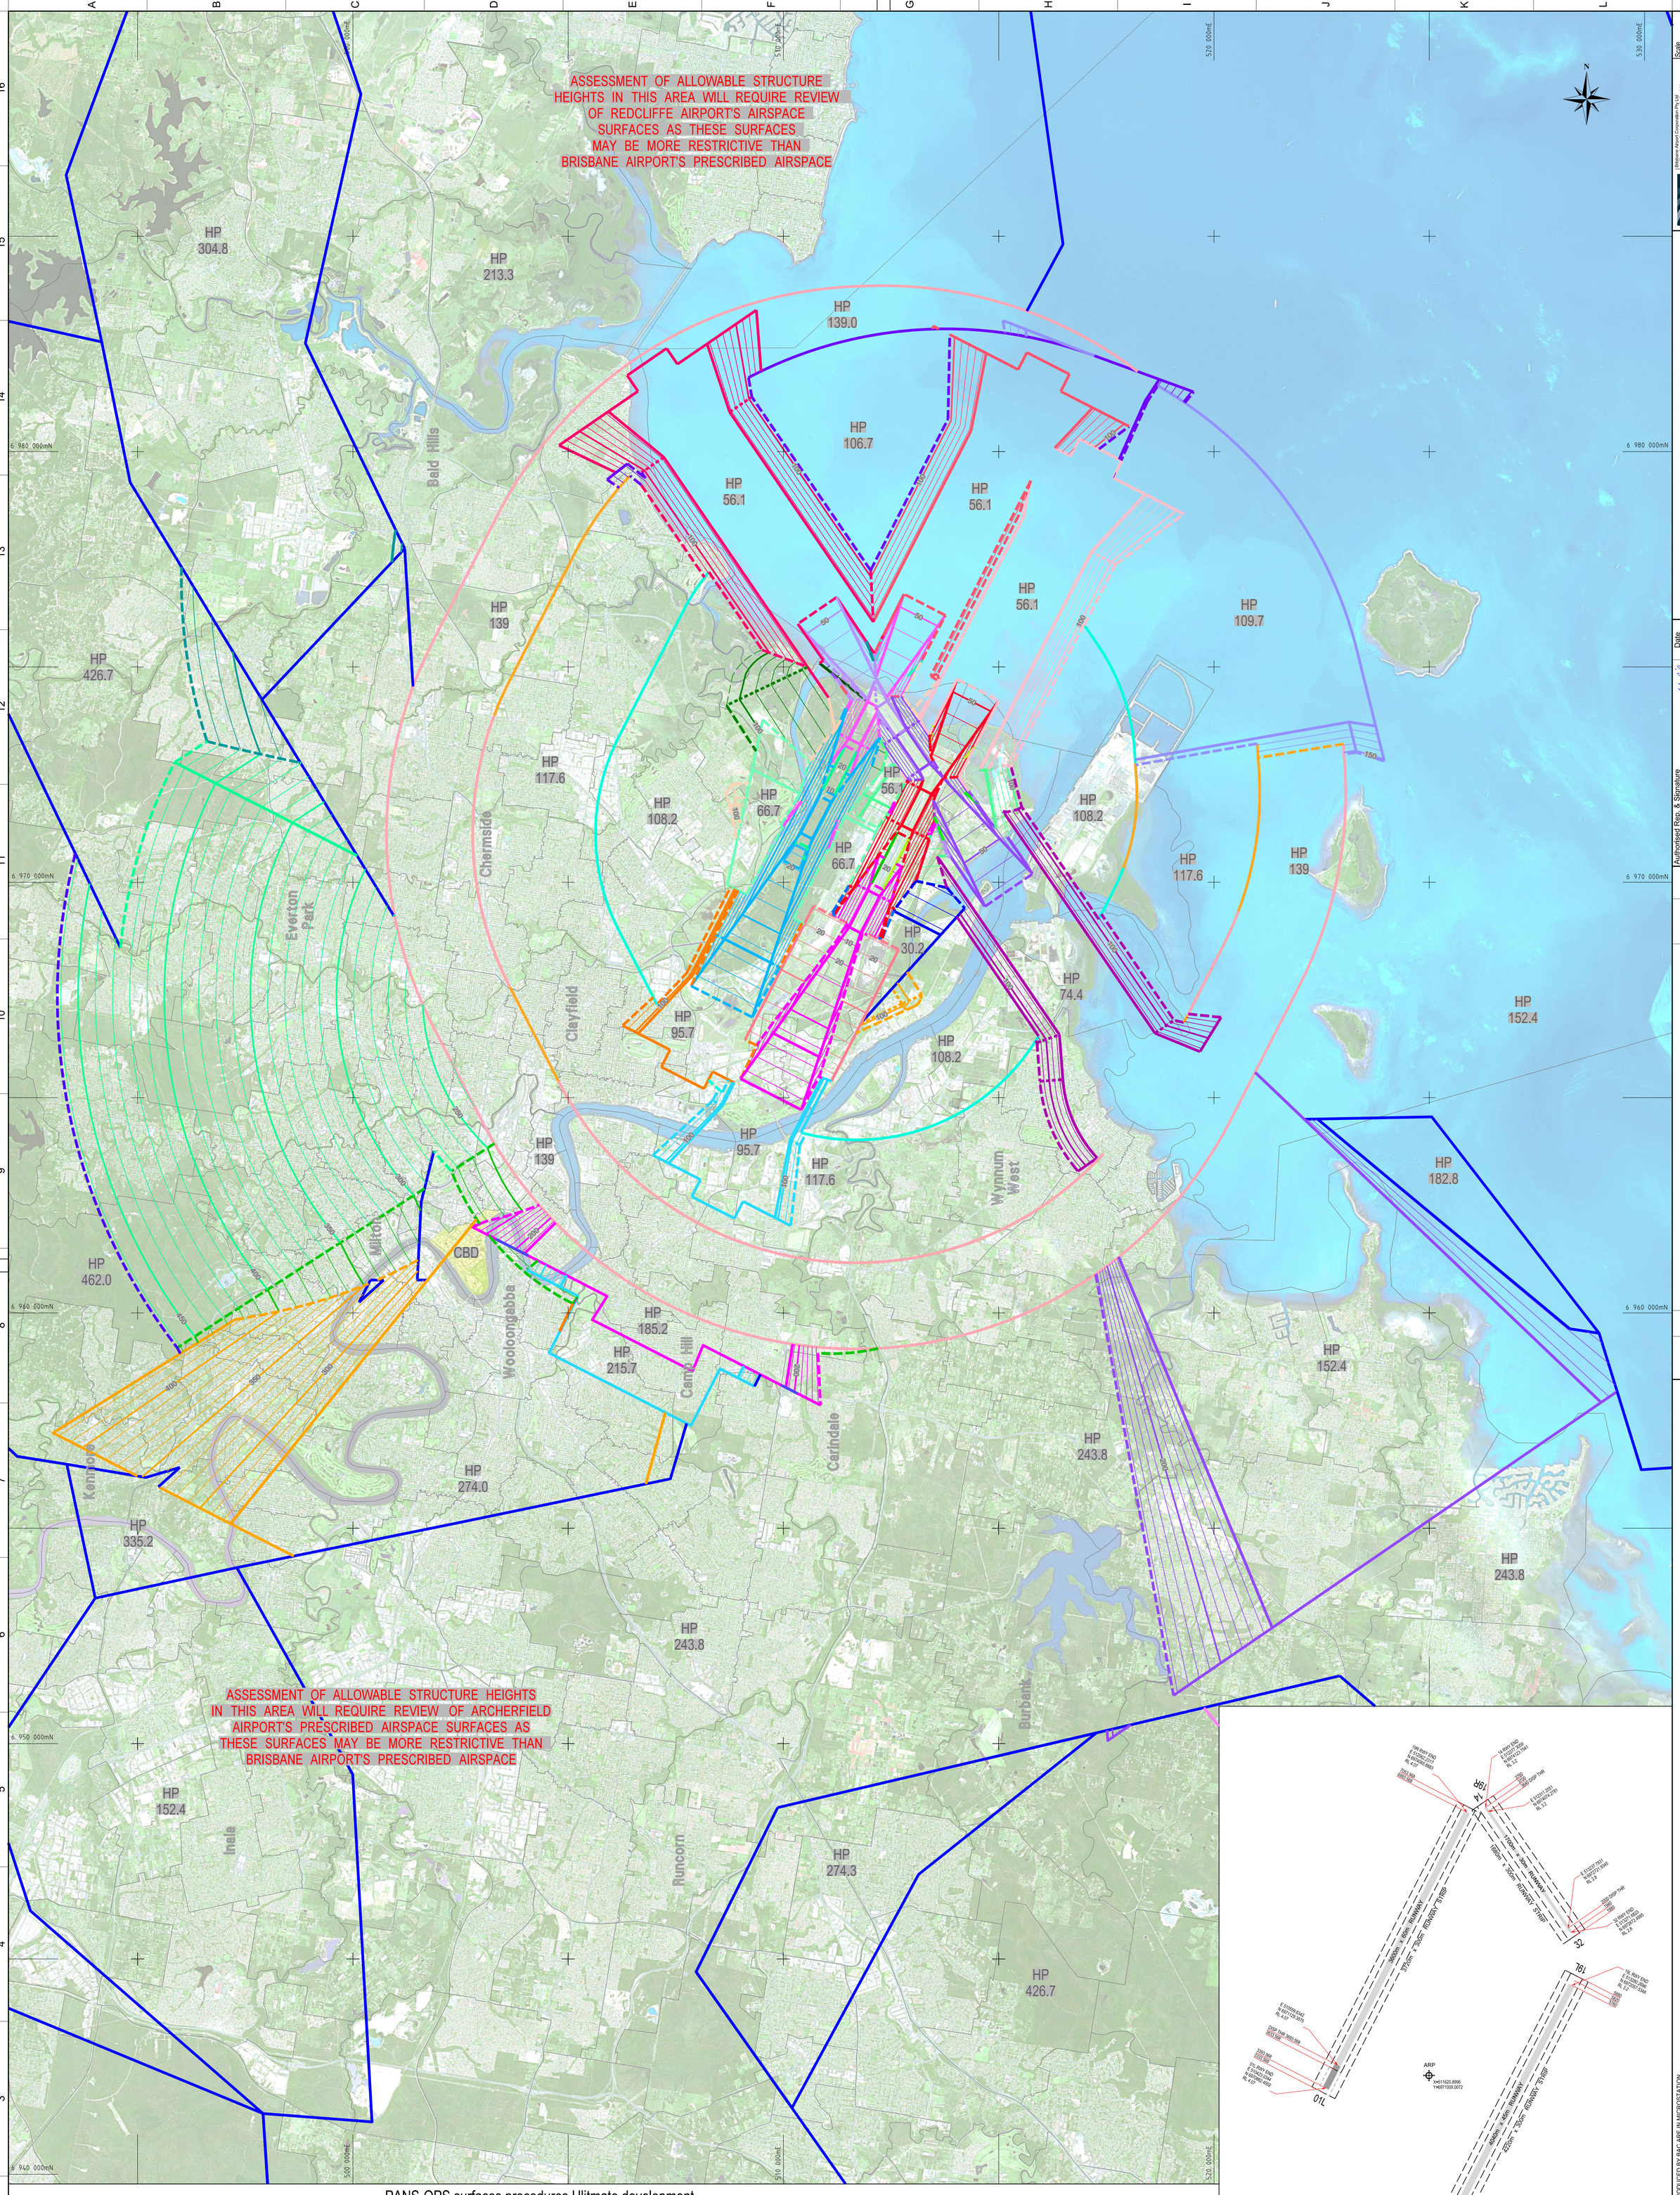

PANS-OPS surfaces procedures Ulitmate development

- 10NM MSA
- 25NM MSA
- DME or GPS ARR SECTOR A
- DME or GPS ARR SECTOR B
- GLS NPS Runway 01L
- GLS Runway 01L
- GLS Runway 01R
- GLS Runway 14
- GLS Runway 19L
- GLS Runway 19R
- GLS Runway 32
- LOC Runway 01R
- NEW RLSALT
- RNAV-M (RNP) Runway 01L MAPP
- RNAV-M (RNP) Runway 01R MAPP
- RNAV-M (RNP) Runway 19L MAPP
- RNAV-P (RNP) Runway 01R MAPP
- RNAV-P (RNP) Runway 19L MAPP
- RNAV-Z (GNSS) Runway 01L
- RNAV-Z (GNSS) Runway 01L MAPP
- RNAV-Z (GNSS) Runway 01R
- RNAV-Z (GNSS) Runway 01R MAPP
- RNAV-Z (GNSS) Runway 14
- RNAV-Z (GNSS) Runway 14 MAPP
- RNAV-Z (GNSS) Runway 19L
- RNAV-Z (GNSS) Runway 19L MAPP
- RNAV-Z (GNSS) Runway 19R
- RNAV-Z (GNSS) Runway 19R MAPP
- RNAV-Z (GNSS) Runway 32
- SID OMNI (RADAR) Runway 01L
- SID OMNI (RADAR) Runway 01R
- SID OMNI (RADAR) Runway 14
- SID OMNI (RADAR) Runway 19L
- SID OMNI (RADAR) Runway 19R
- SID OMNI (RADAR) Runway 32
- STH ONE RNAV (RNP) DEP
- VISUAL CIRCLING CAT A + B
- VISUAL CIRCLING CAT C
- VISUAL CIRCLING CAT D
- VSS RNAV-Z (GNSS) 01L
- VSS VOR 14

NOTES:
1. ALL DIMENSIONS AND DISTANCES ARE IN METERS
2. ELEVATIONS ARE ON AUSTRALIAN HEIGHT DATUM
3. THE COORDINATES ARE BASED ON GDA 94/MGA ZONE 56

SCALE 0 2500 5000 METRES
1 : 50000

THIS PLAN CARRIES BRISBANE AIRPORT CORPORATION PTY. LTD. COPYRIGHT AND IS SUPPLIED FOR INFORMATION ONLY AND MUST NOT BE ALTERED OR COPIED TO ANY PERSON OUTSIDE THE ORGANISATION. THE INFORMATION CONTAINED ON THIS PLAN MUST BE VERIFIED FOR ACCURACY AND COMPLETENESS BY NECESSARY INVESTIGATION, SITE INSPECTION AND INDEPENDENT ADVICE. NEITHER BRISBANE AIRPORT CORPORATION PTY. LTD. NOR THE CORPORATION AGAINST ANY CLAIM FROM THE USE OF THE DRAWING OR ANY PART THEREOF. THIS PLAN REMAINS PRELIMINARY IN STATUS UNLESS ALL SIGNATURES HAVE BEEN APPENDED. DO NOT SCALE DRAWINGS. ALL DIMENSIONS ARE IN METRES UNLESS OTHERWISE STATED IN METRIC SYSTEM. FOR THE SAKE OF CLARITY, SOME UNDERGROUND SERVICES MAY BE DEPICTED AS SINGLE LINES ONLY.

ALL DRAWINGS PRODUCED BY BAC ARE IN MICROSTATION. DGN FORMAT. THEREFORE NO WARRANTIES ARE MADE FOR SUITABILITY OF USE OF THESE DRAWINGS WHEN OPENED IN OTHER CAD SYSTEMS OR WITHOUT THE NECESSARY MICROSTATION RESOURCE FILES.

Authorised Rep. & Signature
MARK WILLEY
HEAD OF AIRPORT DEVELOPMENT
Authorised Rep. & Signature
CHRIS YOUNG
AIRSIDE STANDARDS MANAGER
Checked By
HELEN DEVINE
AERONAUTICAL DRAFTER

Req. No.	Drawn	Amendment	Rev. No.	Date
171348	YB	ORIGINAL ISSUE.	1	28/08/17

Scale 1 : 50 000
Size A0
Revision 1

Brisbane Airport Corporation Pty Ltd
Brisbane Airport, Brisbane Queensland 4008
PO Box 61 Hamilton QLD 4007 Australia
Telephone: +61 7 3406 3000
Facsimile: +61 7 3406 3411
Email: info@bne.com.au
www.brisbaneairport.com.au
ABN 54 076 870 660

Design Ref.	Project Ref.	Discipline	Airport Precinct	Sub-Number
Drg. No. BAC	/ 171348 /	O /	00 /	0001

BRISBANE AIRPORT PRESCRIBED AIRSPACE YEAR 2017 FUTURE PANS OPS

Plot Date & Time: 19/10/2017 8:24:34 AM

Pentable: bac.tbl

User: ybirkho

Plotinc: BAC_S_pxf.pltcfg

File: BAC171348O00001.dgn
pw:\\BAC\SCAD02.bad.net\Projects\Wise\Documents\Airspace\Legislation\YR 2017-PRESCRIBED AIRSPACE\171348 - YR 2017-PRESCRIBED AIRSPACE\BAC171348O00001.dgn

THIS PLAN CARRIES BRISBANE AIRPORT CORPORATION PTY. LTD. COPYRIGHT AND IS SUPPLIED FOR INFORMATION ONLY AND MUST NOT BE ALTERED OR COPIED TO ANY PERSON OUTSIDE THE ORGANISATION. THE INFORMATION CONTAINED ON THIS PLAN MUST BE VERIFIED FOR ACCURACY AND COMPLETENESS BY NECESSARY INVESTIGATION, SITE INSPECTION AND INDEPENDENT ADVICE. NEITHER BRISBANE AIRPORT CORPORATION PTY. LTD. NOR THE CORPORATION MAKES ANY CLAIM FROM THE USE OF THE DRAWING OR ANY PART THEREOF. THIS PLAN REMAINS PRELIMINARY IN STATUS UNLESS ALL SIGNATURES HAVE BEEN APPENDED. DO NOT SCALE DRAWINGS. ALL DIMENSIONS ARE IN METRES UNLESS OTHERWISE STATED IN METRIC SYSTEM. FOR THE SAKE OF CLARITY, SOME UNDERGROUND SERVICES MAY BE DEPICTED AS SINGLE LINES ONLY. THE INFORMATION CONTAINED ON THIS PLAN MUST BE SUPPLIED FOR INFORMATION ONLY. THEREFORE NO WARRANTIES ARE MADE FOR SUITABILITY OF USE OF THESE DRAWINGS WHEN OPENED IN OTHER CAD SYSTEMS OR WITHOUT THE NECESSARY MICROSTATION RESOURCE FILES.

BAC HAS ENTERED INTO A LICENCE AGREEMENT WITH NEARMAP PTY LTD TO USE CERTAIN MAPS OF THE AIRPORT ("PRODUCT"). YOU ARE PERMITTED TO USE THE PRODUCT UNDER THE FOLLOWING CONDITIONS: 1. YOU MAY ONLY USE, COPY OR DISTRIBUTE THE PRODUCT BY BAC INTERNAL BUSINESS PURPOSES. 2. YOU UNDERTAKE TO DESTROY OR RETURN TO BAC ANY AND ALL COPIES OF THE PRODUCT WHICH ARE WITHIN YOUR POSSESSION, CUSTODY OR CONTROL WHEN YOU NO LONGER NEED TO USE THE PRODUCT AND/OR ANY COPIES OF THE PRODUCT FOR BAC INTERNAL BUSINESS PURPOSES.

ALL DIMENSIONS ARE IN METRIC SYSTEM. FOR THE SAKE OF CLARITY, SOME UNDERGROUND SERVICES MAY BE DEPICTED AS SINGLE LINES ONLY. UNLESS OTHERWISE STATED. MOSTLY DGN FORMAT. THEREFORE NO WARRANTIES ARE MADE FOR SUITABILITY OF USE OF THESE DRAWINGS WHEN OPENED IN OTHER CAD SYSTEMS OR WITHOUT THE NECESSARY MICROSTATION RESOURCE FILES.

Assets Group
CAD and Spatial Services